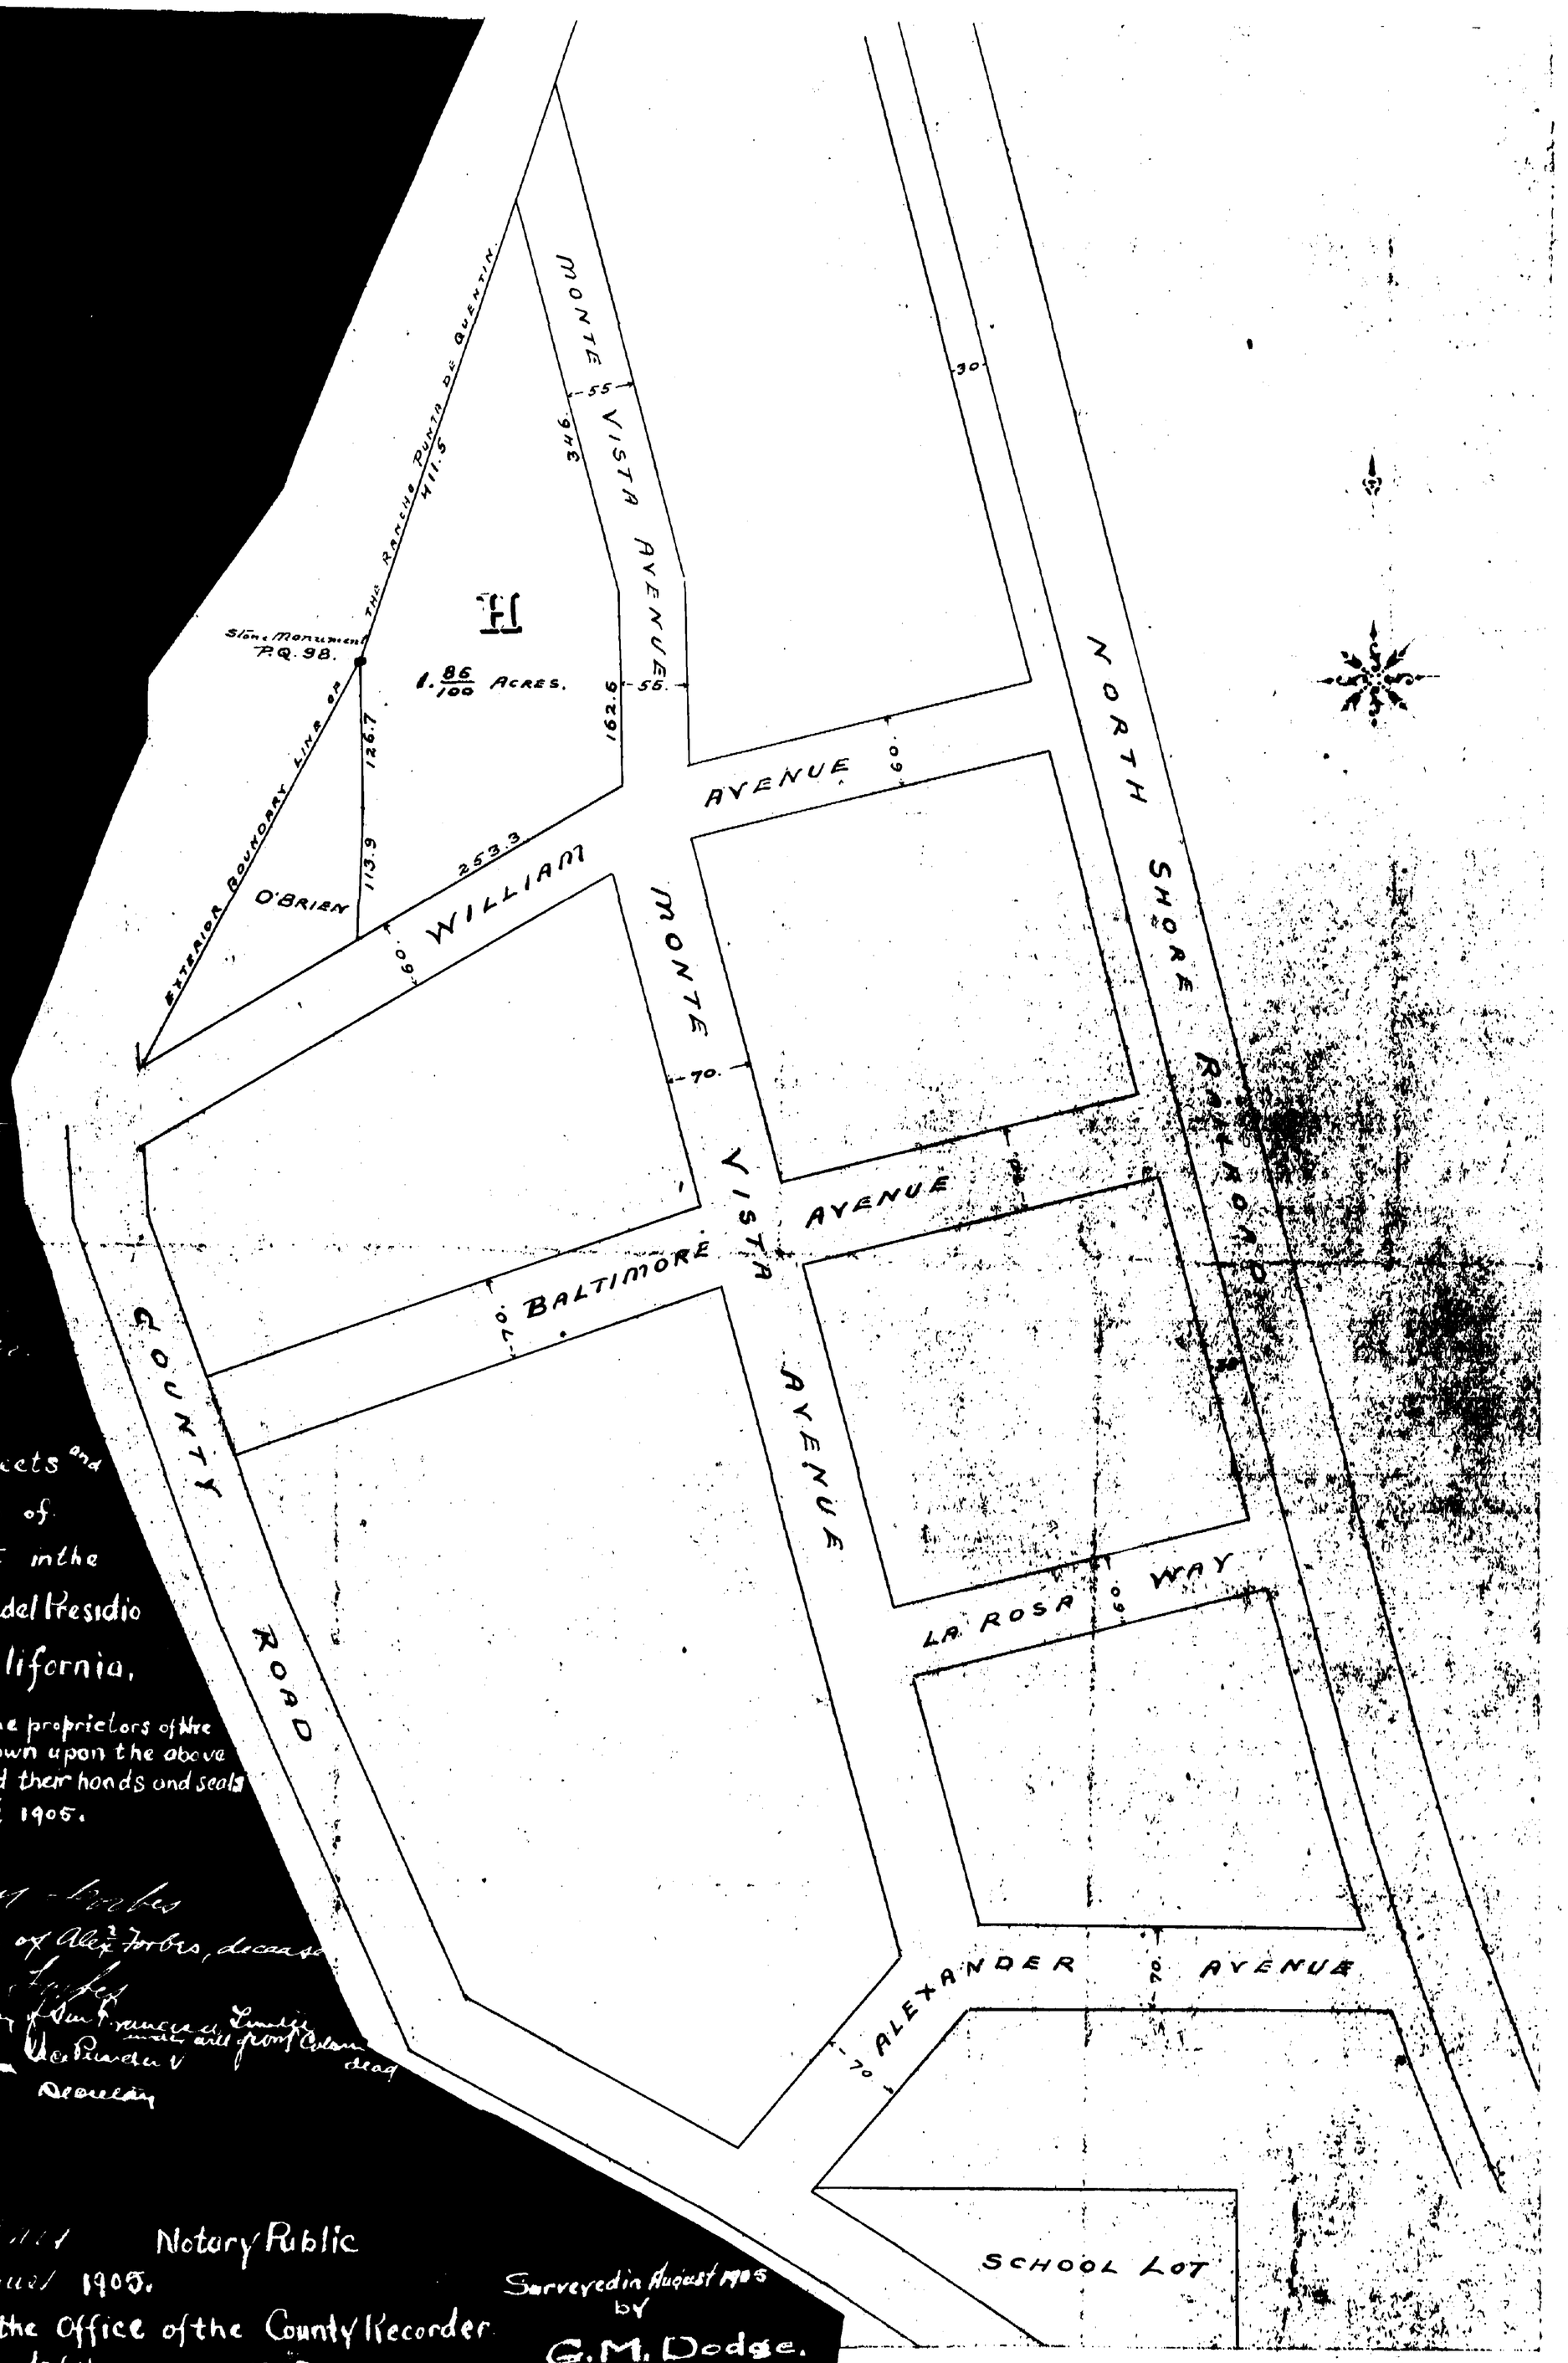

Filed for Record
Sept 12, 1905 at 10 past
3 o'clock P.M. at
request of Thos Crimmin
Fee
E. Coman
Recorder.

MAP of Block "H" and Streets and Avenues of Portion of Baltimore Park Tract in the Rancho Corte Madera del Presidio Marin County, California.

In witness whereof the proprietors of the land designated and shown upon the above map, have hereunto affixed their hands and seals this 28th day of August, 1905.

Alex Forbes

Henry Agnes Forbes
Trustee under the Will of Alex Forbes, deceased

Alexander Forbes
Administrator of the Estate of Emilie Pierce, deceased

Before me Notary Public
this 30 day of August 1905.

Surveyed in August 1905
by
G.M. Dodge.

Filed for record in the Office of the County Recorder
of Marin County, this day of 1905.
Filed for Record Sept 12, 1905. 11 past 3 o'clock P.M.